ANCHORING DETAILS ARE FOR REFERENCE ONLY. FINAL SPECIFICATIONS AND DETAILS SHOULD BE APPROVED BY A LICENSED ENGINEER.

VENEERED TREAD AND RISER

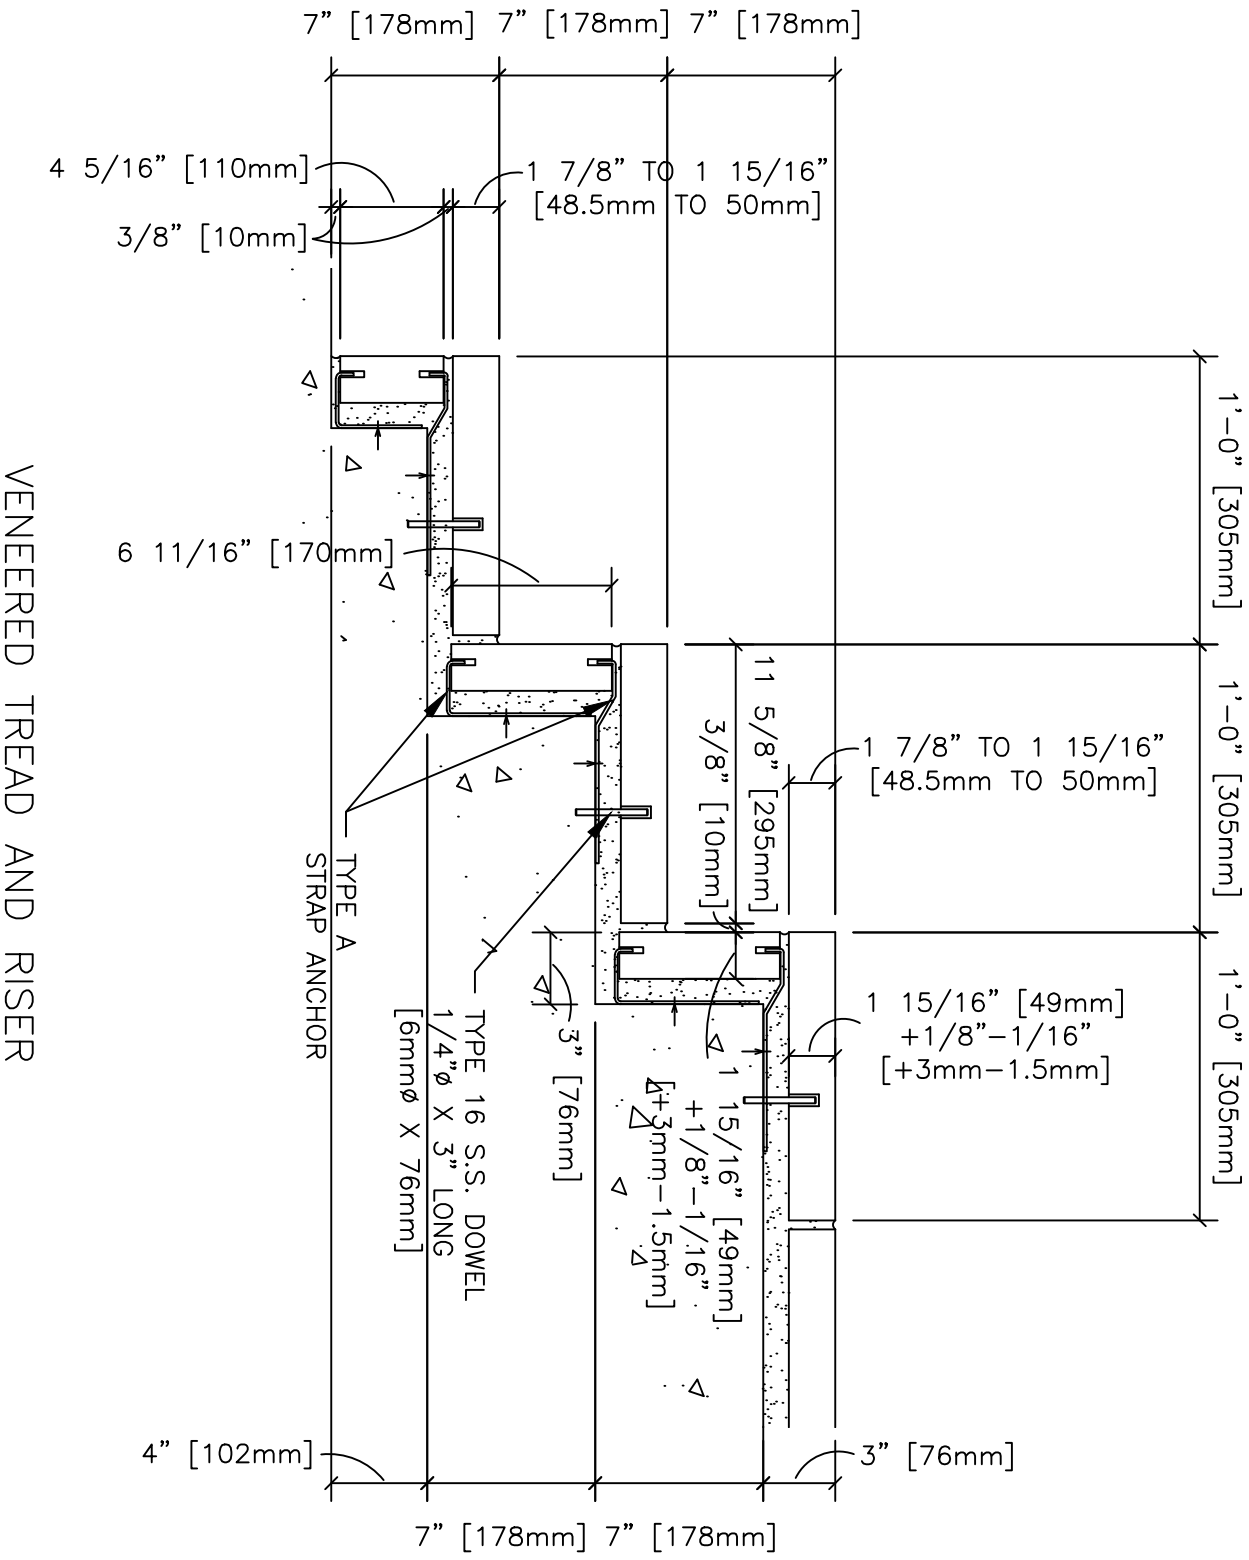

DESCRIPTION: STAIR TREAD WITH RISER VENEERED

SCALE:	DRAWN BY:	DATE:
1 1/2" = 1'-0"	LB/KM	4-6-2020

COLDSPRING™

17482 GRANITE WEST ROAD, COLD SPRING, MN 56320-4578
PHONE (320) 685-3621, FAX (320) 685-5052
WWW.COLDSPRINGUSA.COM